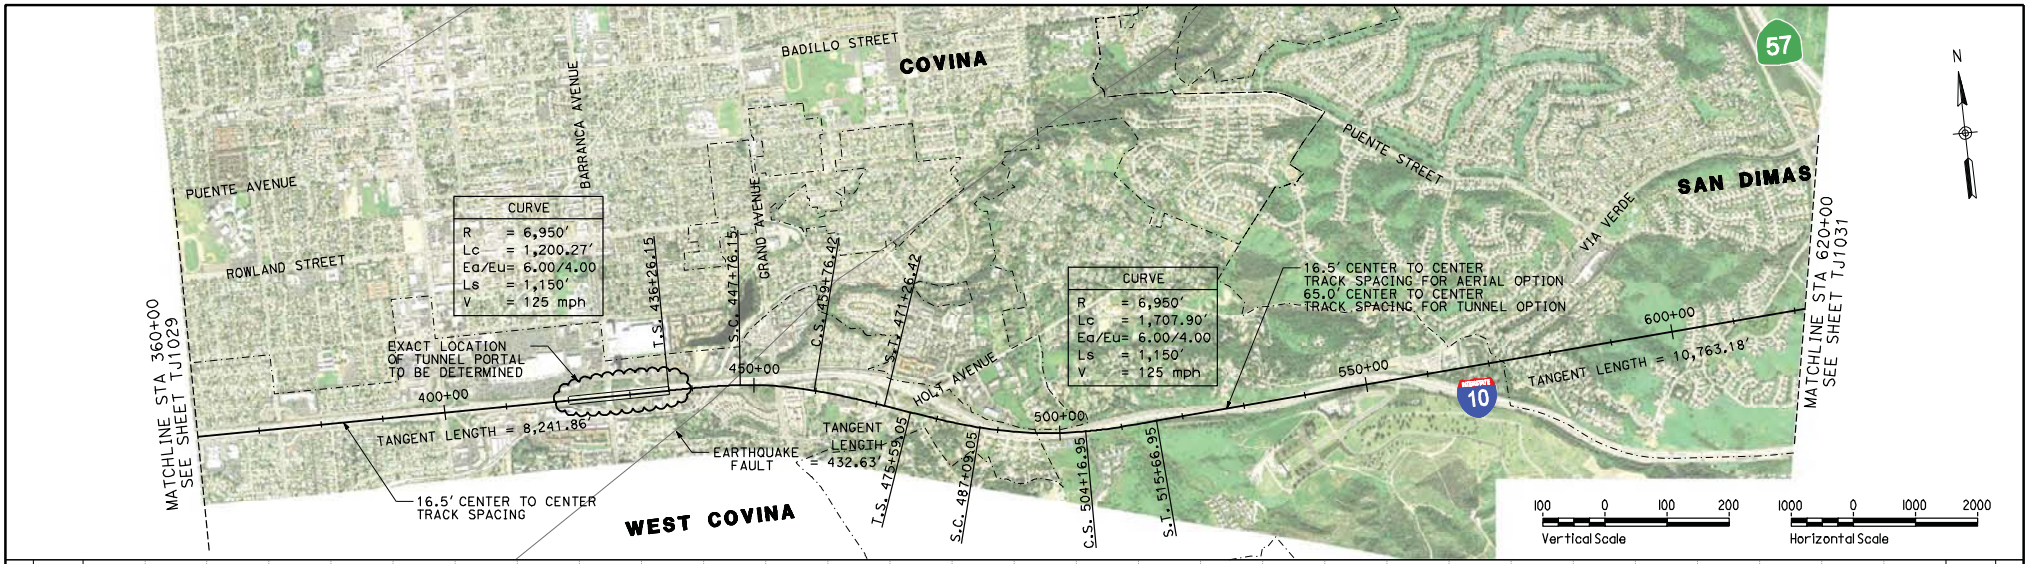

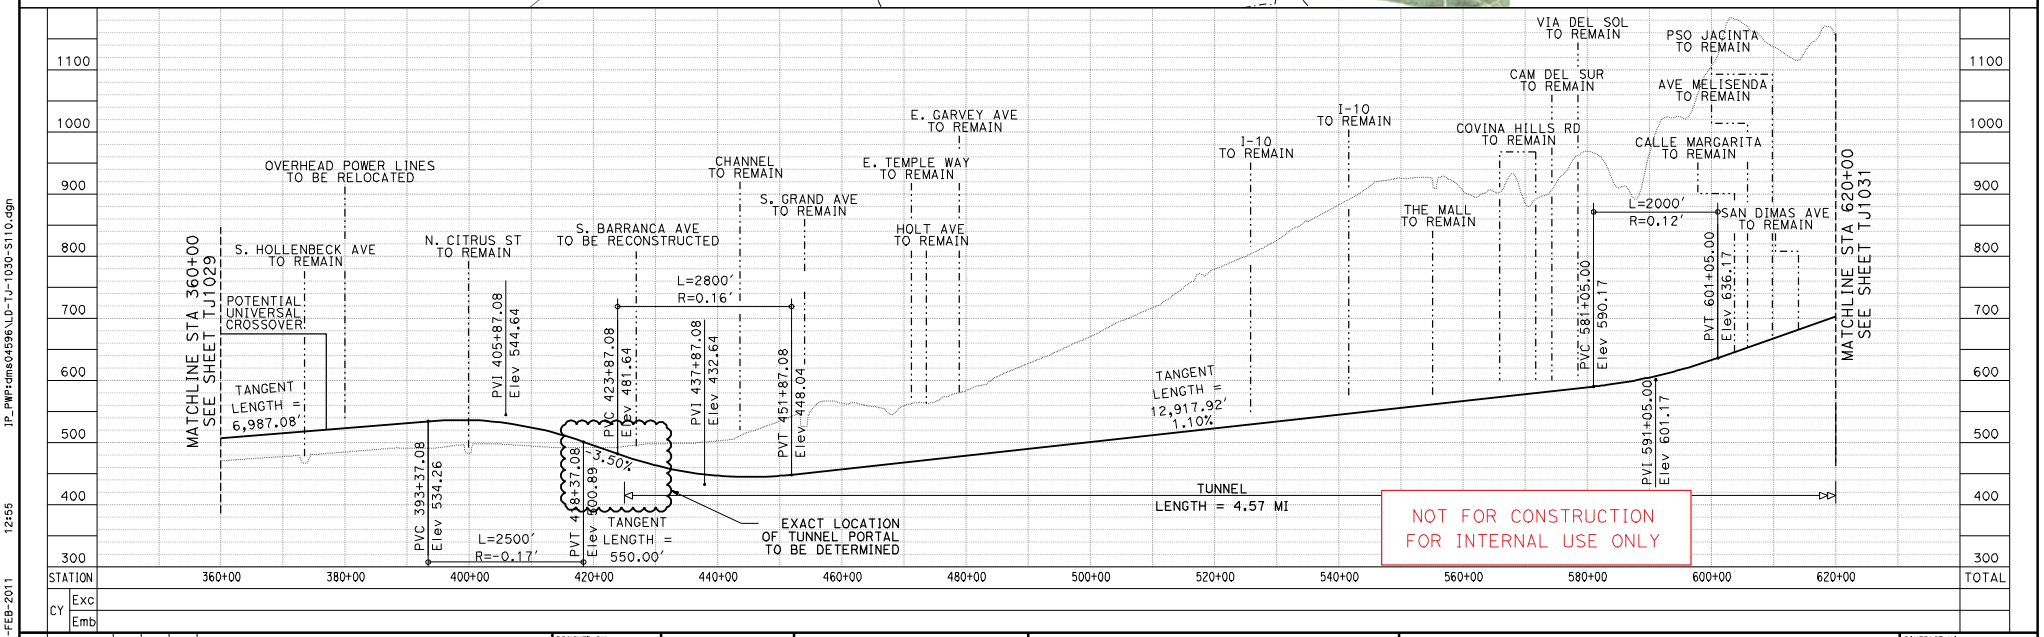

REV	DATE	BY	CHK	APP	DESCRIPTION

DESIGNED BY M. Kim
DRAWN BY C. Swanson
CHECKED BY R. Simon
IN CHARGE M. Zdon
DATE 3-3-2011

HNTB 401 B Street Suite 302 San Diego, CA 92101
CH2MHILL

CALIFORNIA HIGH-SPEED RAIL AUTHORITY

CALIFORNIA HIGH-SPEED TRAIN PROJECT
LOS ANGELES TO SAN DIEGO SECTION

Subsection 1-LAUS to Ontario Int'l Airport
S1-A6: I-605 to ONTvia I-10/Holt
Plan and Profile

CONTRACT NO.
DRAWING NO. TJ1030
SCALE As Shown
SHEET NO. 49

IP_PWP:sdms04596\LD-TJ-1030-S110.dgn 12:55 15-FEB-2011 cswanson

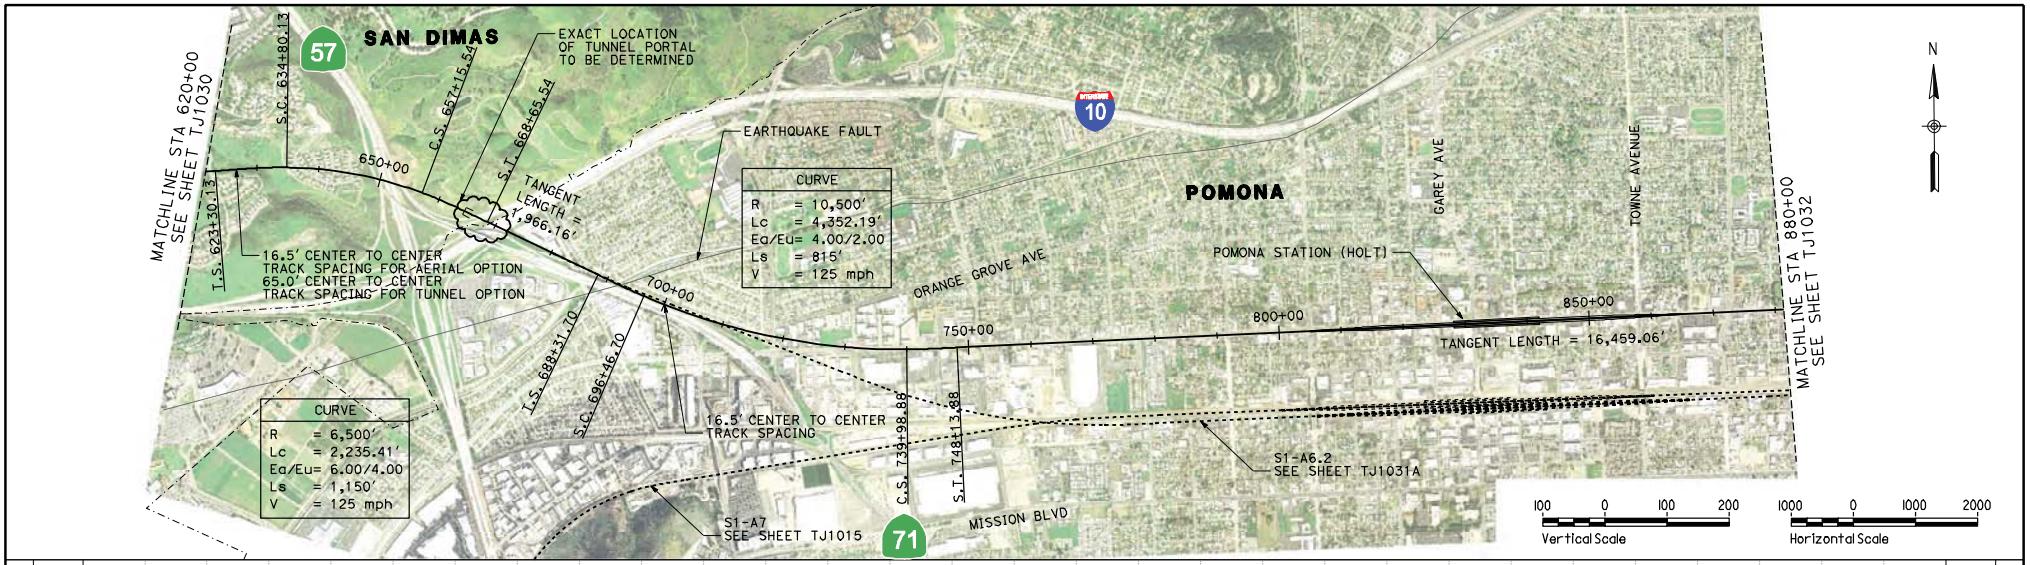

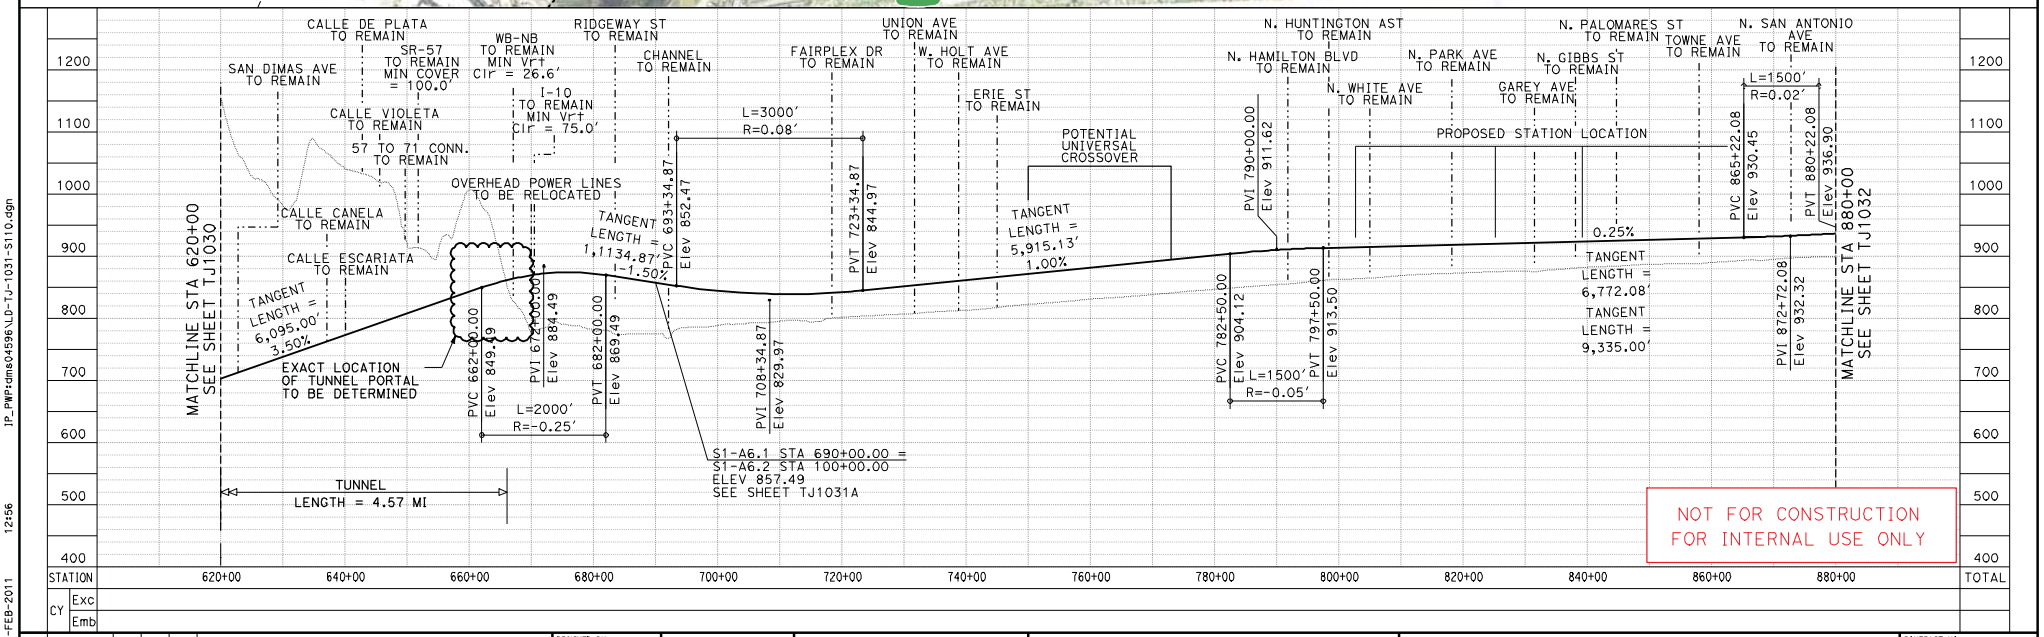

REV	DATE	BY	CHK	APP	DESCRIPTION

DESIGNED BY M. Kim
DRAWN BY C. Swanson
CHECKED BY R. Simon
IN CHARGE M. Zdon
DATE 3-3-2011

HNTB 401 B Street Suite 302 San Diego, CA 92101
CH2MHILL
CALIFORNIA HIGH-SPEED RAIL AUTHORITY

CALIFORNIA HIGH-SPEED TRAIN PROJECT
LOS ANGELES TO SAN DIEGO SECTION

Subsection 1-LAUS to Ontario Int'l Airport
S1-A6/A6.1: I-605 to ONT via I-10/Holt
Plan and Profile

CONTRACT NO.
DRAWING NO. TJ1031
SCALE As Shown
SHEET NO. 50

IP_PWP:sms04596\LD-TJ-1031-S110.dgn 12:56 15-FEB-2011 cswanson