Bonita Avenue - Streetscape Elevations

San Dimas Downtown Master Plan

City of San Dimas, CA

BONITA AVENUE - NORTH ELEVATION
(Trees shown at 90-100% maturity)

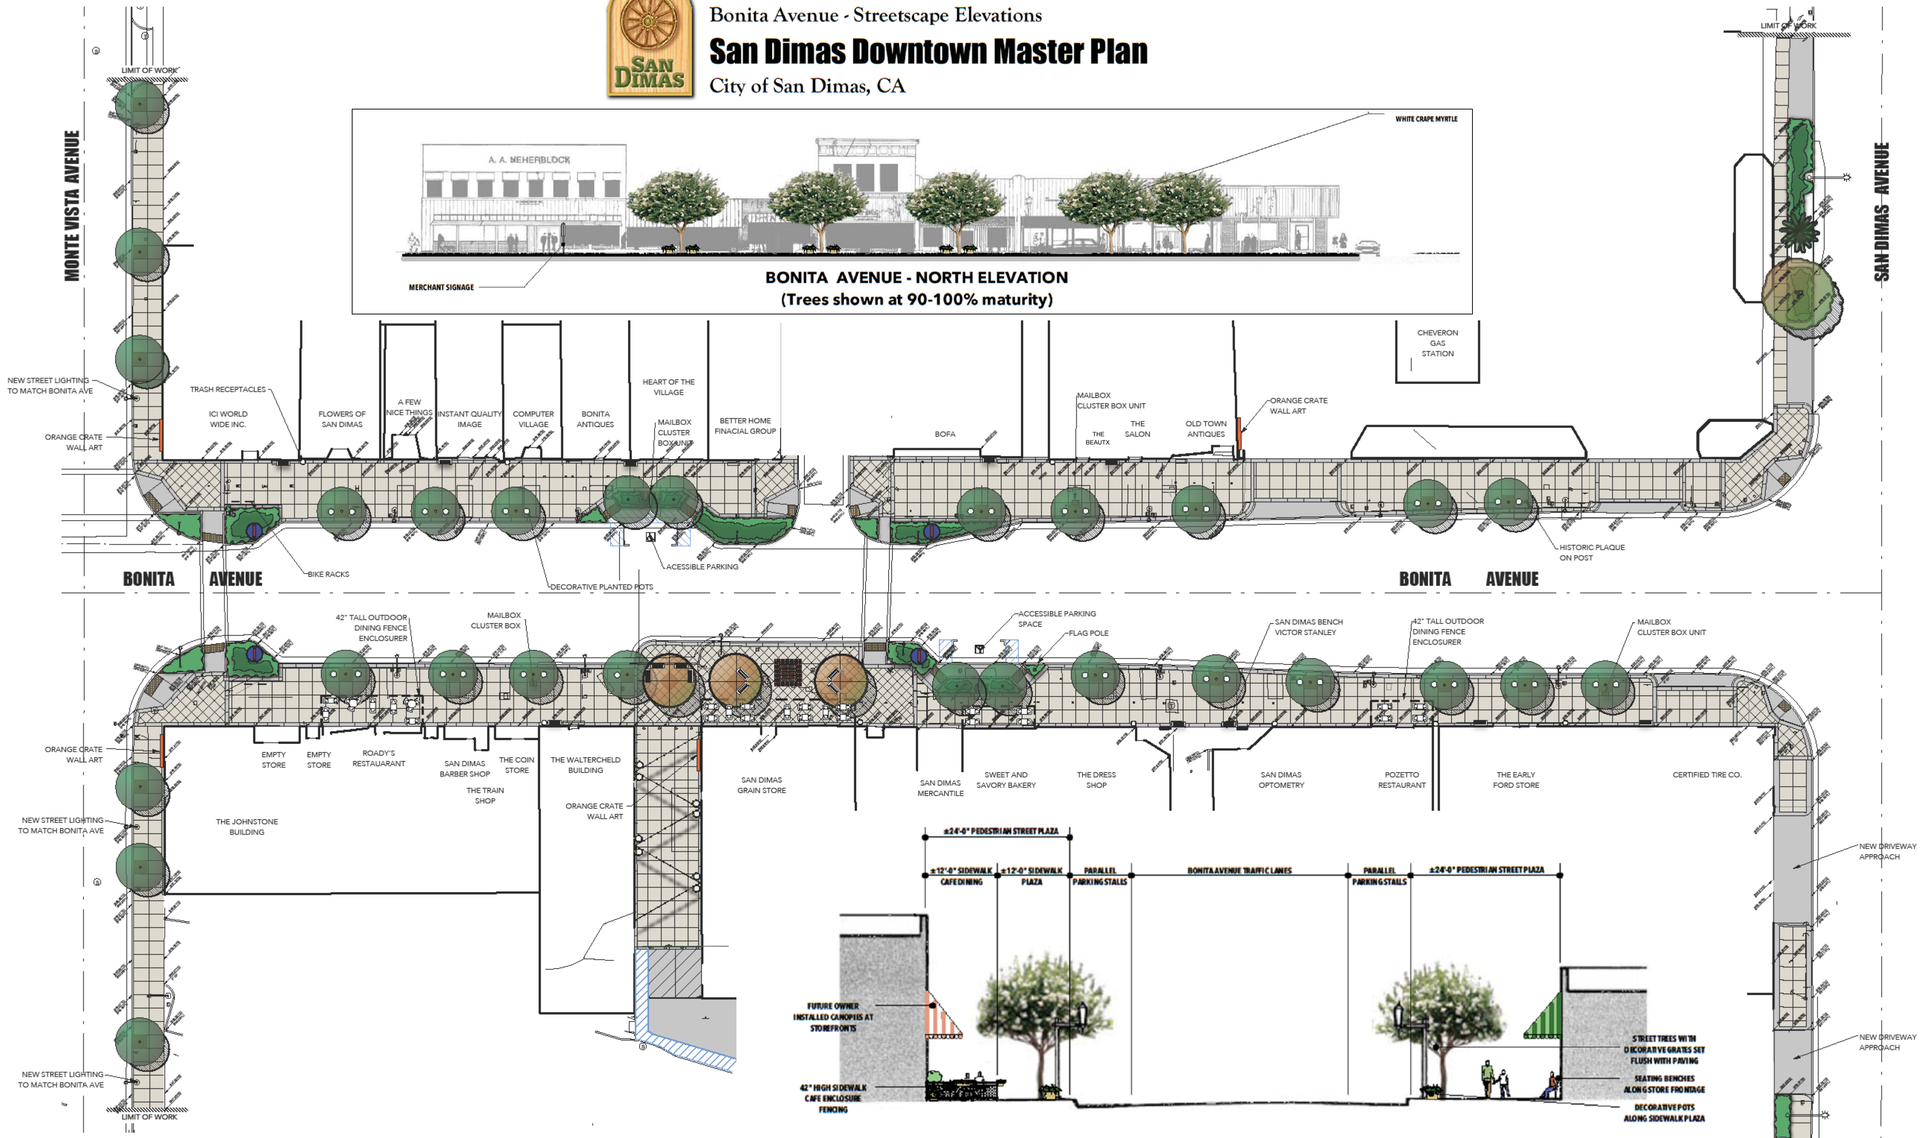

BONITA AVENUE CROSS SECTION - LOOKING EAST

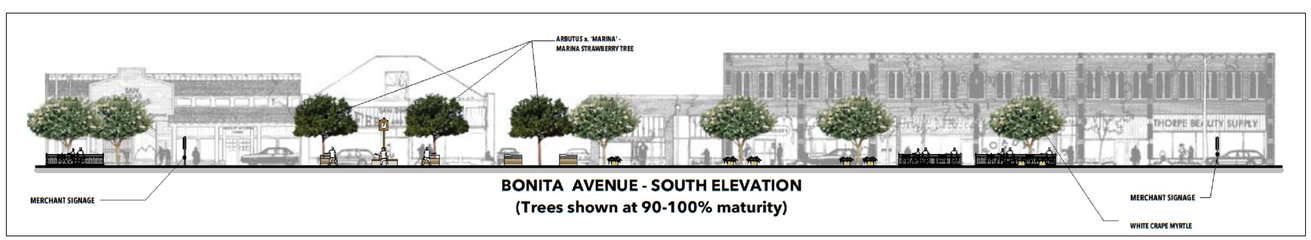

BONITA AVENUE - SOUTH ELEVATION
(Trees shown at 90-100% maturity)